RE-coding TAKSIM
147428
ANALYSES
HISTORICAL COLLAGE
TAKSIM TIMELINE
1/1000 PLAN
TAKSIM APP
SECTIONS
COLLAGES
LEGEND
InterContinental Istanbul
Atatürk Library
temporary gathering area
Taksim Mosque
The Republic Monument
AKM
The Marmara
Art Foundation
1/500 PLAN

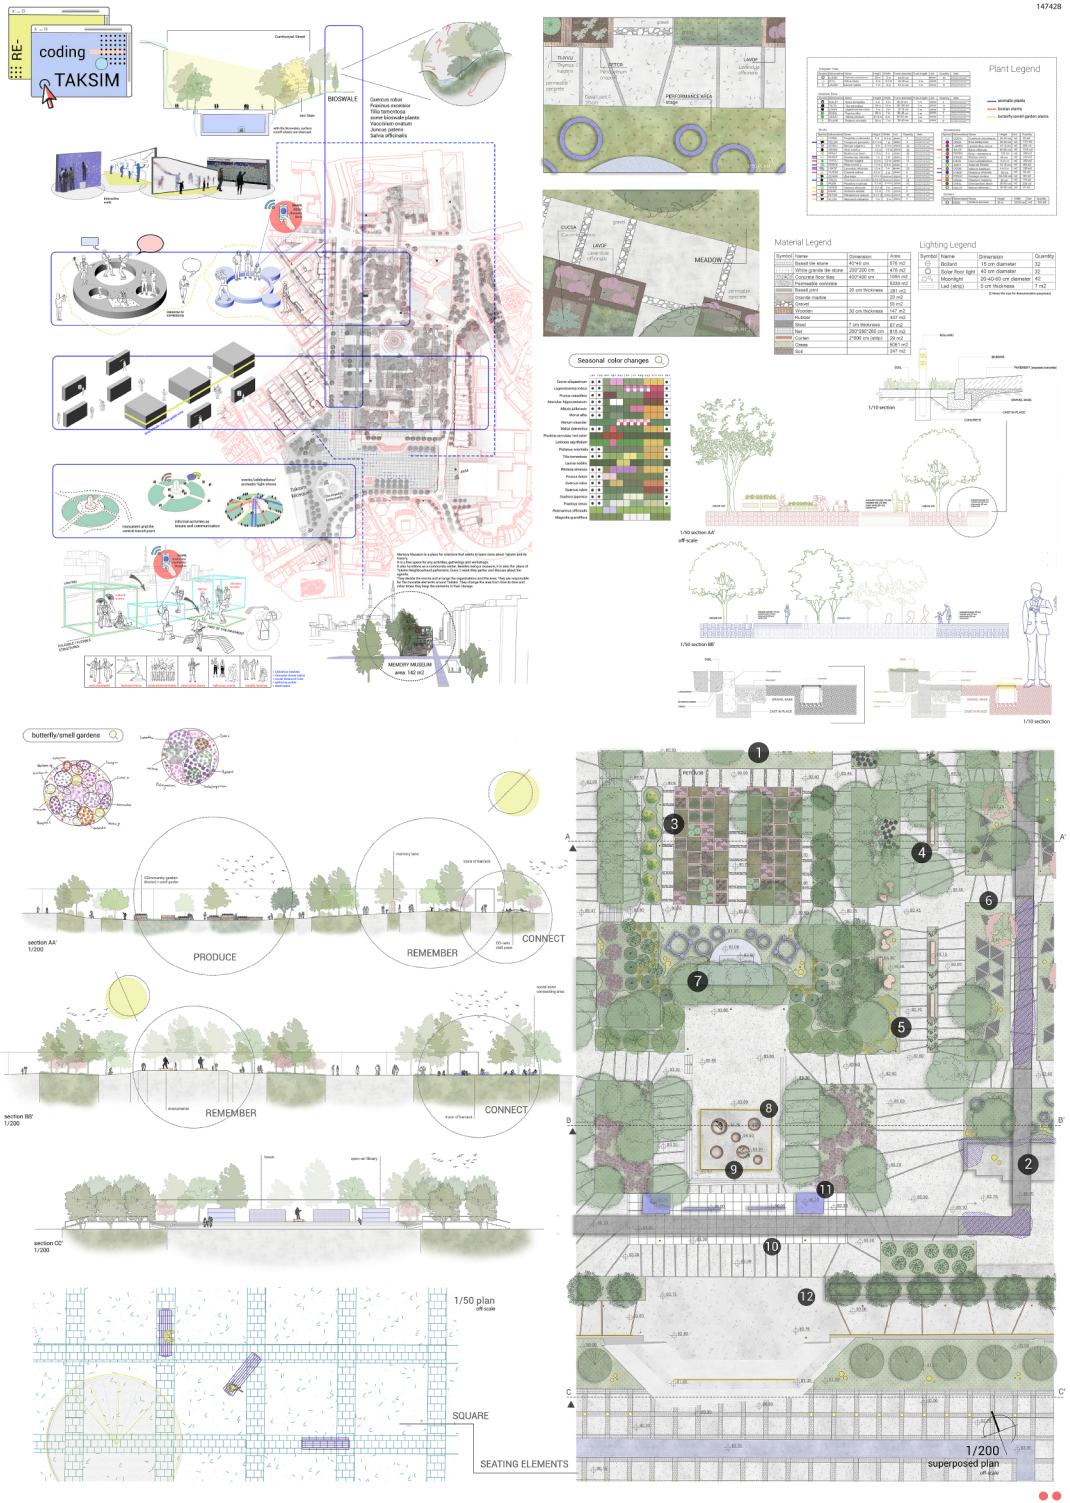
RE-coding TAKSIM
147428
BIOSWALE
MEADOW
Plant Legend
Material Legend
Lighting Legend
Seasonal color changes
butterfly/smell gardens
PRODUCE
REMEMBER
CONNECT
SQUARE
SEATING ELEMENTS
1/50 plan
1/200 superposed plan